


GENERAL NOTES:
DO NOT SCALE OFF THIS DRAWING
ALL DIMENSIONS MUST BE CHECKED ON SITE PRIOR
TO COMMENCING ANY WORKS.
ANY DISCREPANCIES MUST BE REPORTED TO THE
PROJECTS MANAGER IMMEDIATELY.
ALL MATERIALS AND WORKMANSHIP SHALL CONFORM
WITH THE RELEVANT BRITISH STANDARDS SPECIFICATIONS
AND CODES OF PRACTICE.

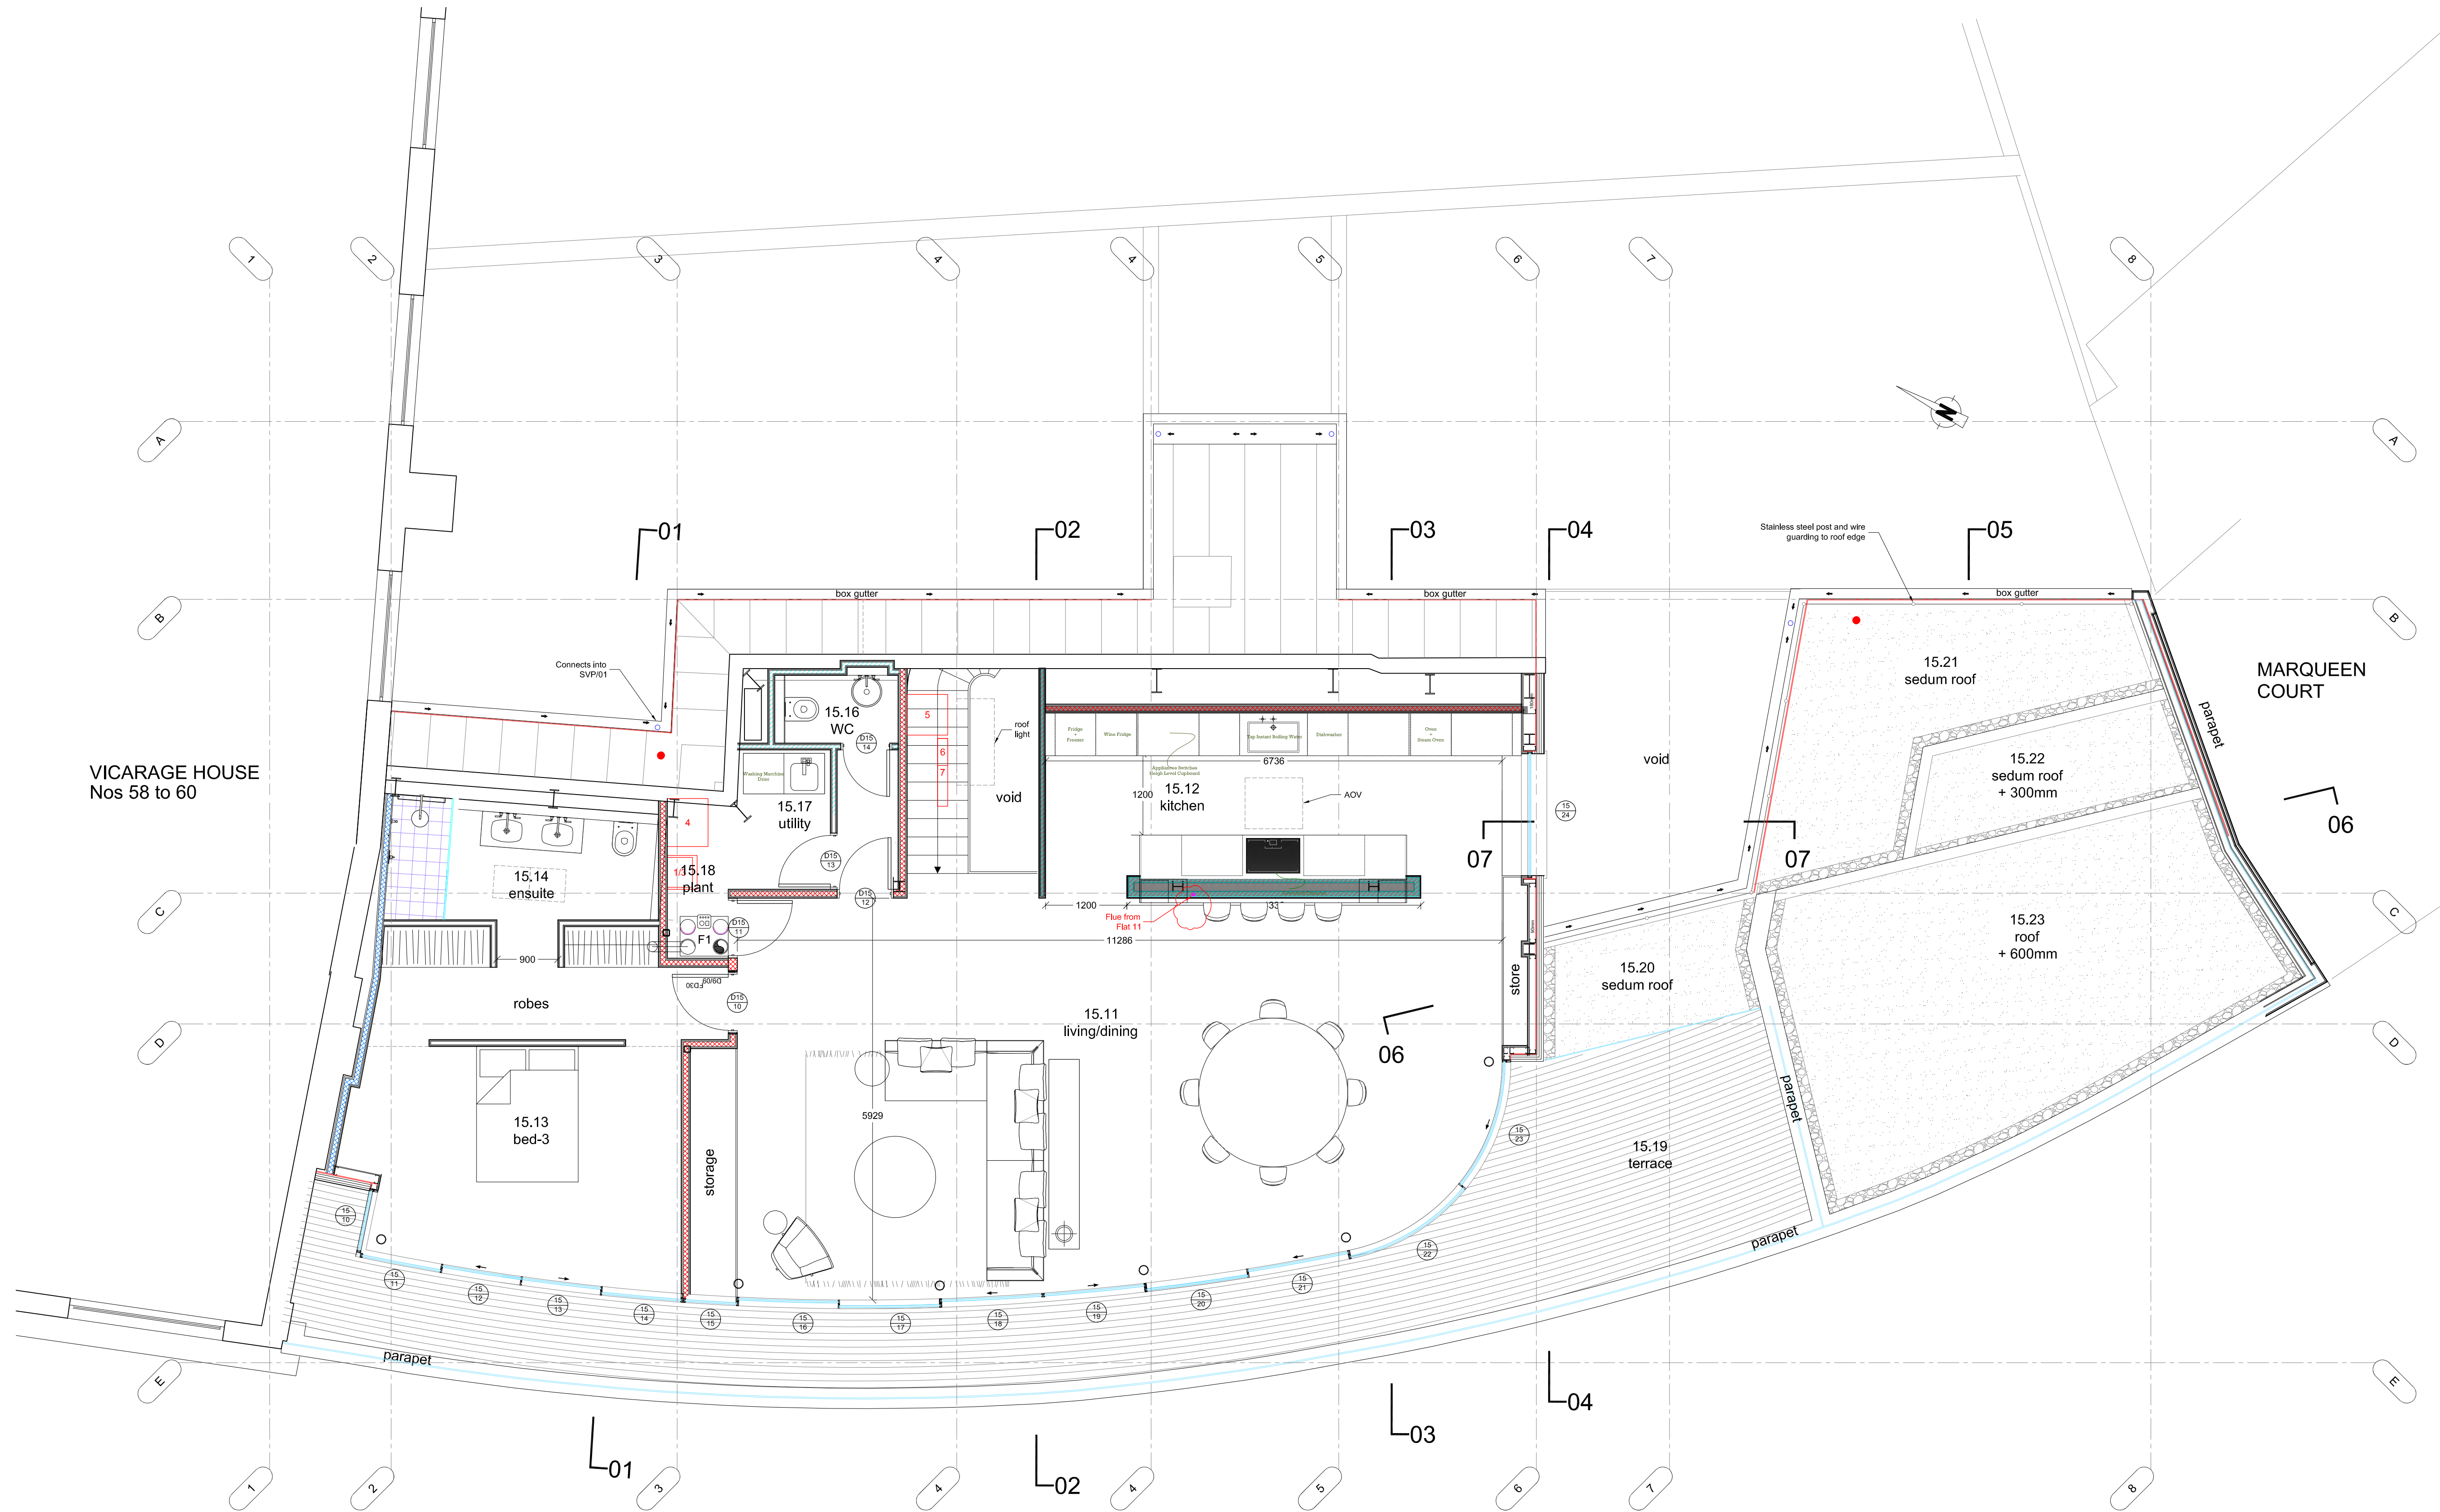

- 100mm Sto MHD mineral insulation on SFS Wall, Stud as noted
- 132mm internal FD30 partitions - Gypwall STAGGERED system ref A233023
- 100mm internal partition - Gypwall CLASSIC system ref A206035
- 124mm shaft wall to riser voids - ShaftWall system ref A306006/025